
Relocate as per Design into Pinegrove Rd. and Woodland Dr.
50' Public ROW as shown in Plat 900120.
Recorded in Coconino Co., Az

Existing 2" Steel main within 26 Pinegrove Rd.
No existing easement.

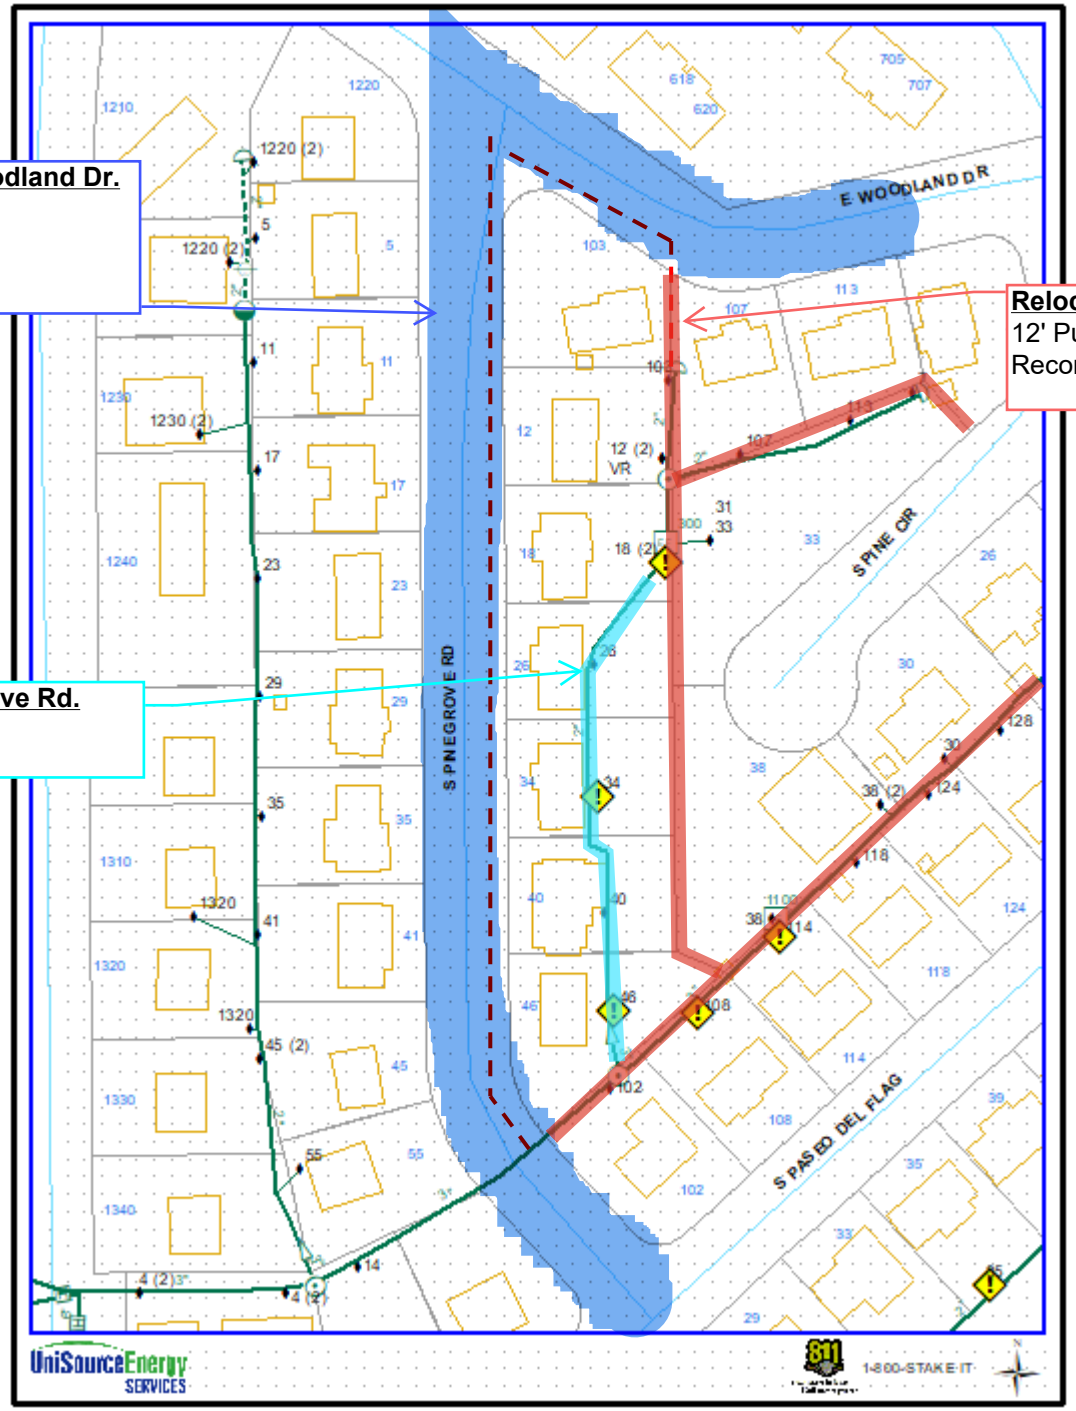

Relocate as per design through 103 and 107 Woodland Dr.
12' Public Utility Easement as shown in Plat 900120
Recorded in Coconino Co., Az