
AUTHORITY FOR APPROPRIATION SKETCH (REGULAR) FORM 12-07 9-61	AFA NO.	CONSTRUCTION WORK ORDER NO.	RETIREMENT WORK ORDER NO.	OTHER WORK ORDER NO.	
		107-3724-125	108.	183.	187.

This form may be used as an attachment to Form 12-01, Authority For Appropriation, whenever a sketch is required and this form provides ample space for the sketch. Each Authority For Appropriation which proposes to (1) extend and/or remove street mains or main lines and (2) add to, modify or retire related plant property, and each Completion Report showing the completion of such work, should be accompanied by a sketch of the work proposed or accomplished. Connections to existing or undisturbed property should be indicated. Undisturbed property, additions and retirements should be indicated on the sketch so as to show clearly the work proposed or accomplished and its relation to other plant property.

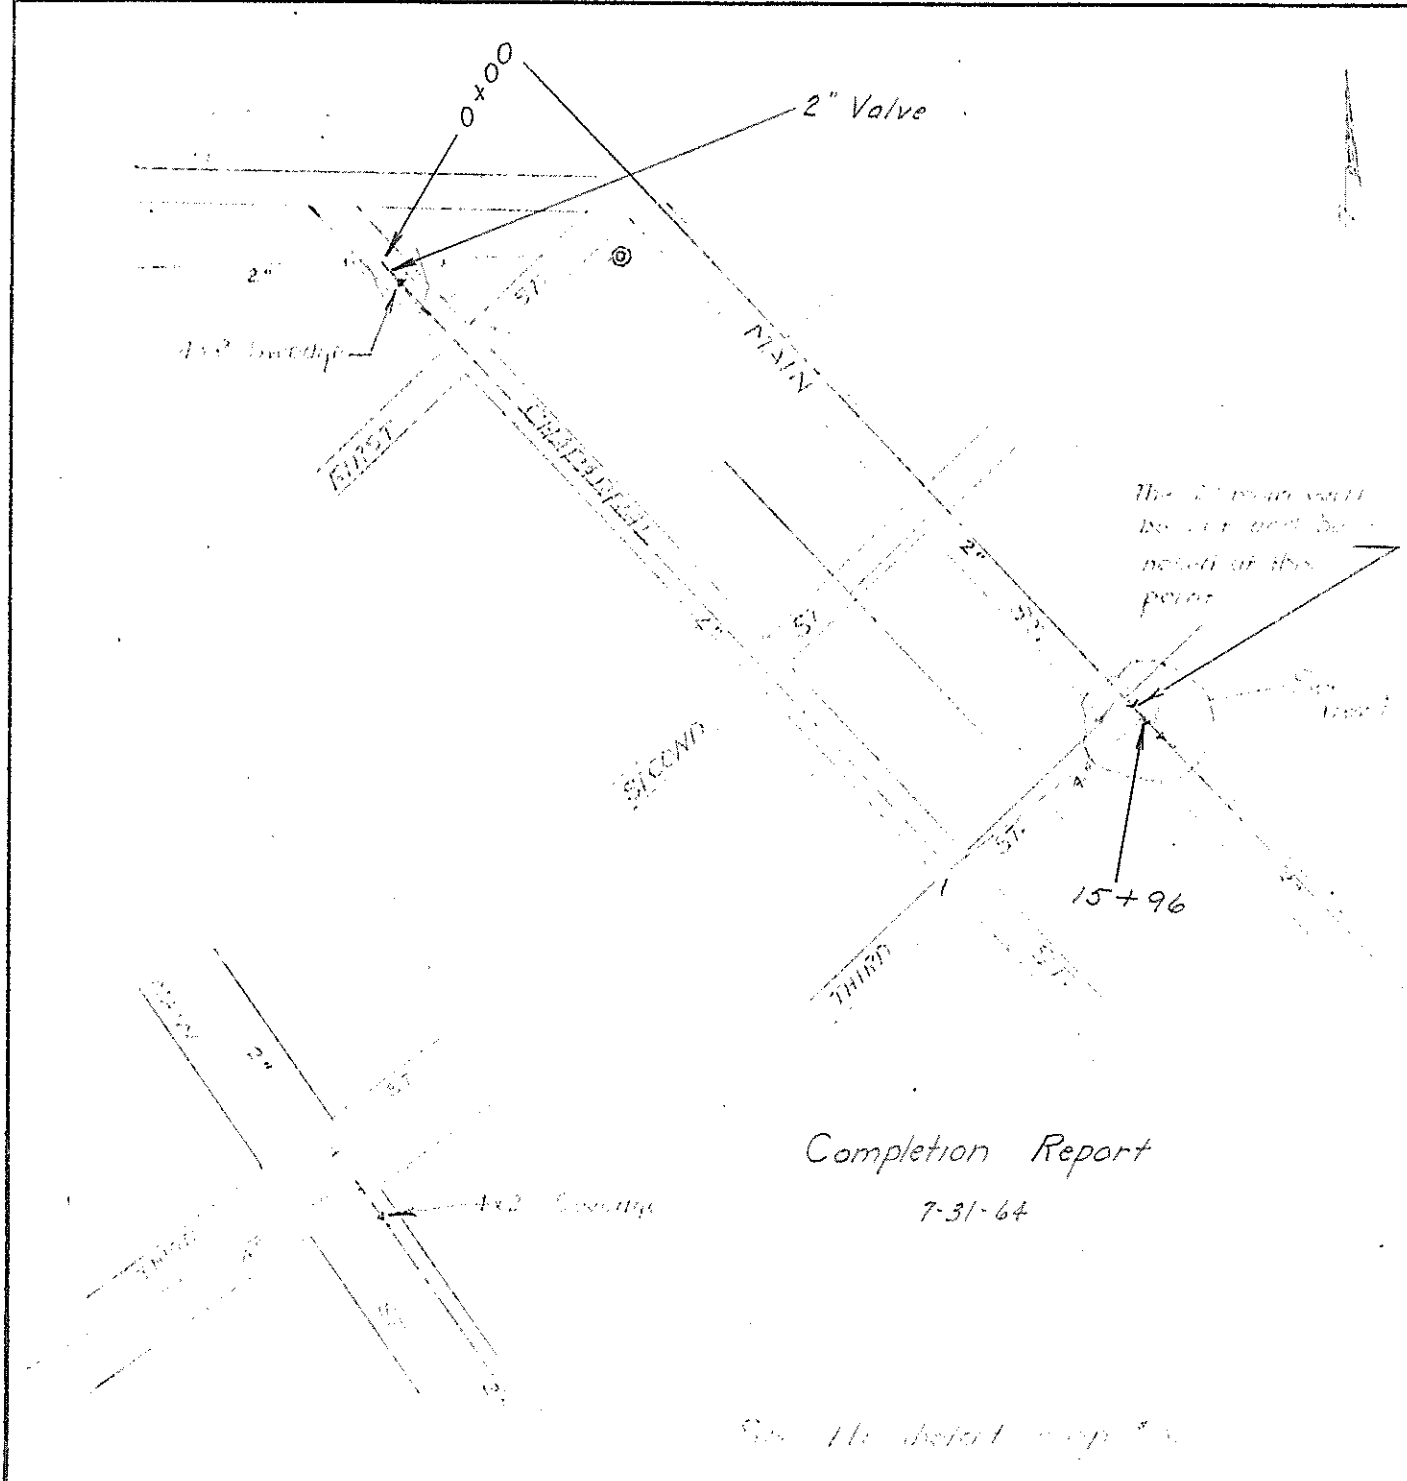

PREPARED		DISTRICT APPROVAL		OTHER APPROVAL	
BY	DATE 1/16/64	BY W T Brinton	DATE 1/17/64	BY	DATE
ACCOUNTING APPROVAL		ENGINEERING DEPARTMENT APPROVAL		TOWN PLANT OR DEPT. APPROVAL	
BY Leona Green	DATE 1-24-64	BY	DATE	BY	DATE 1/16/64